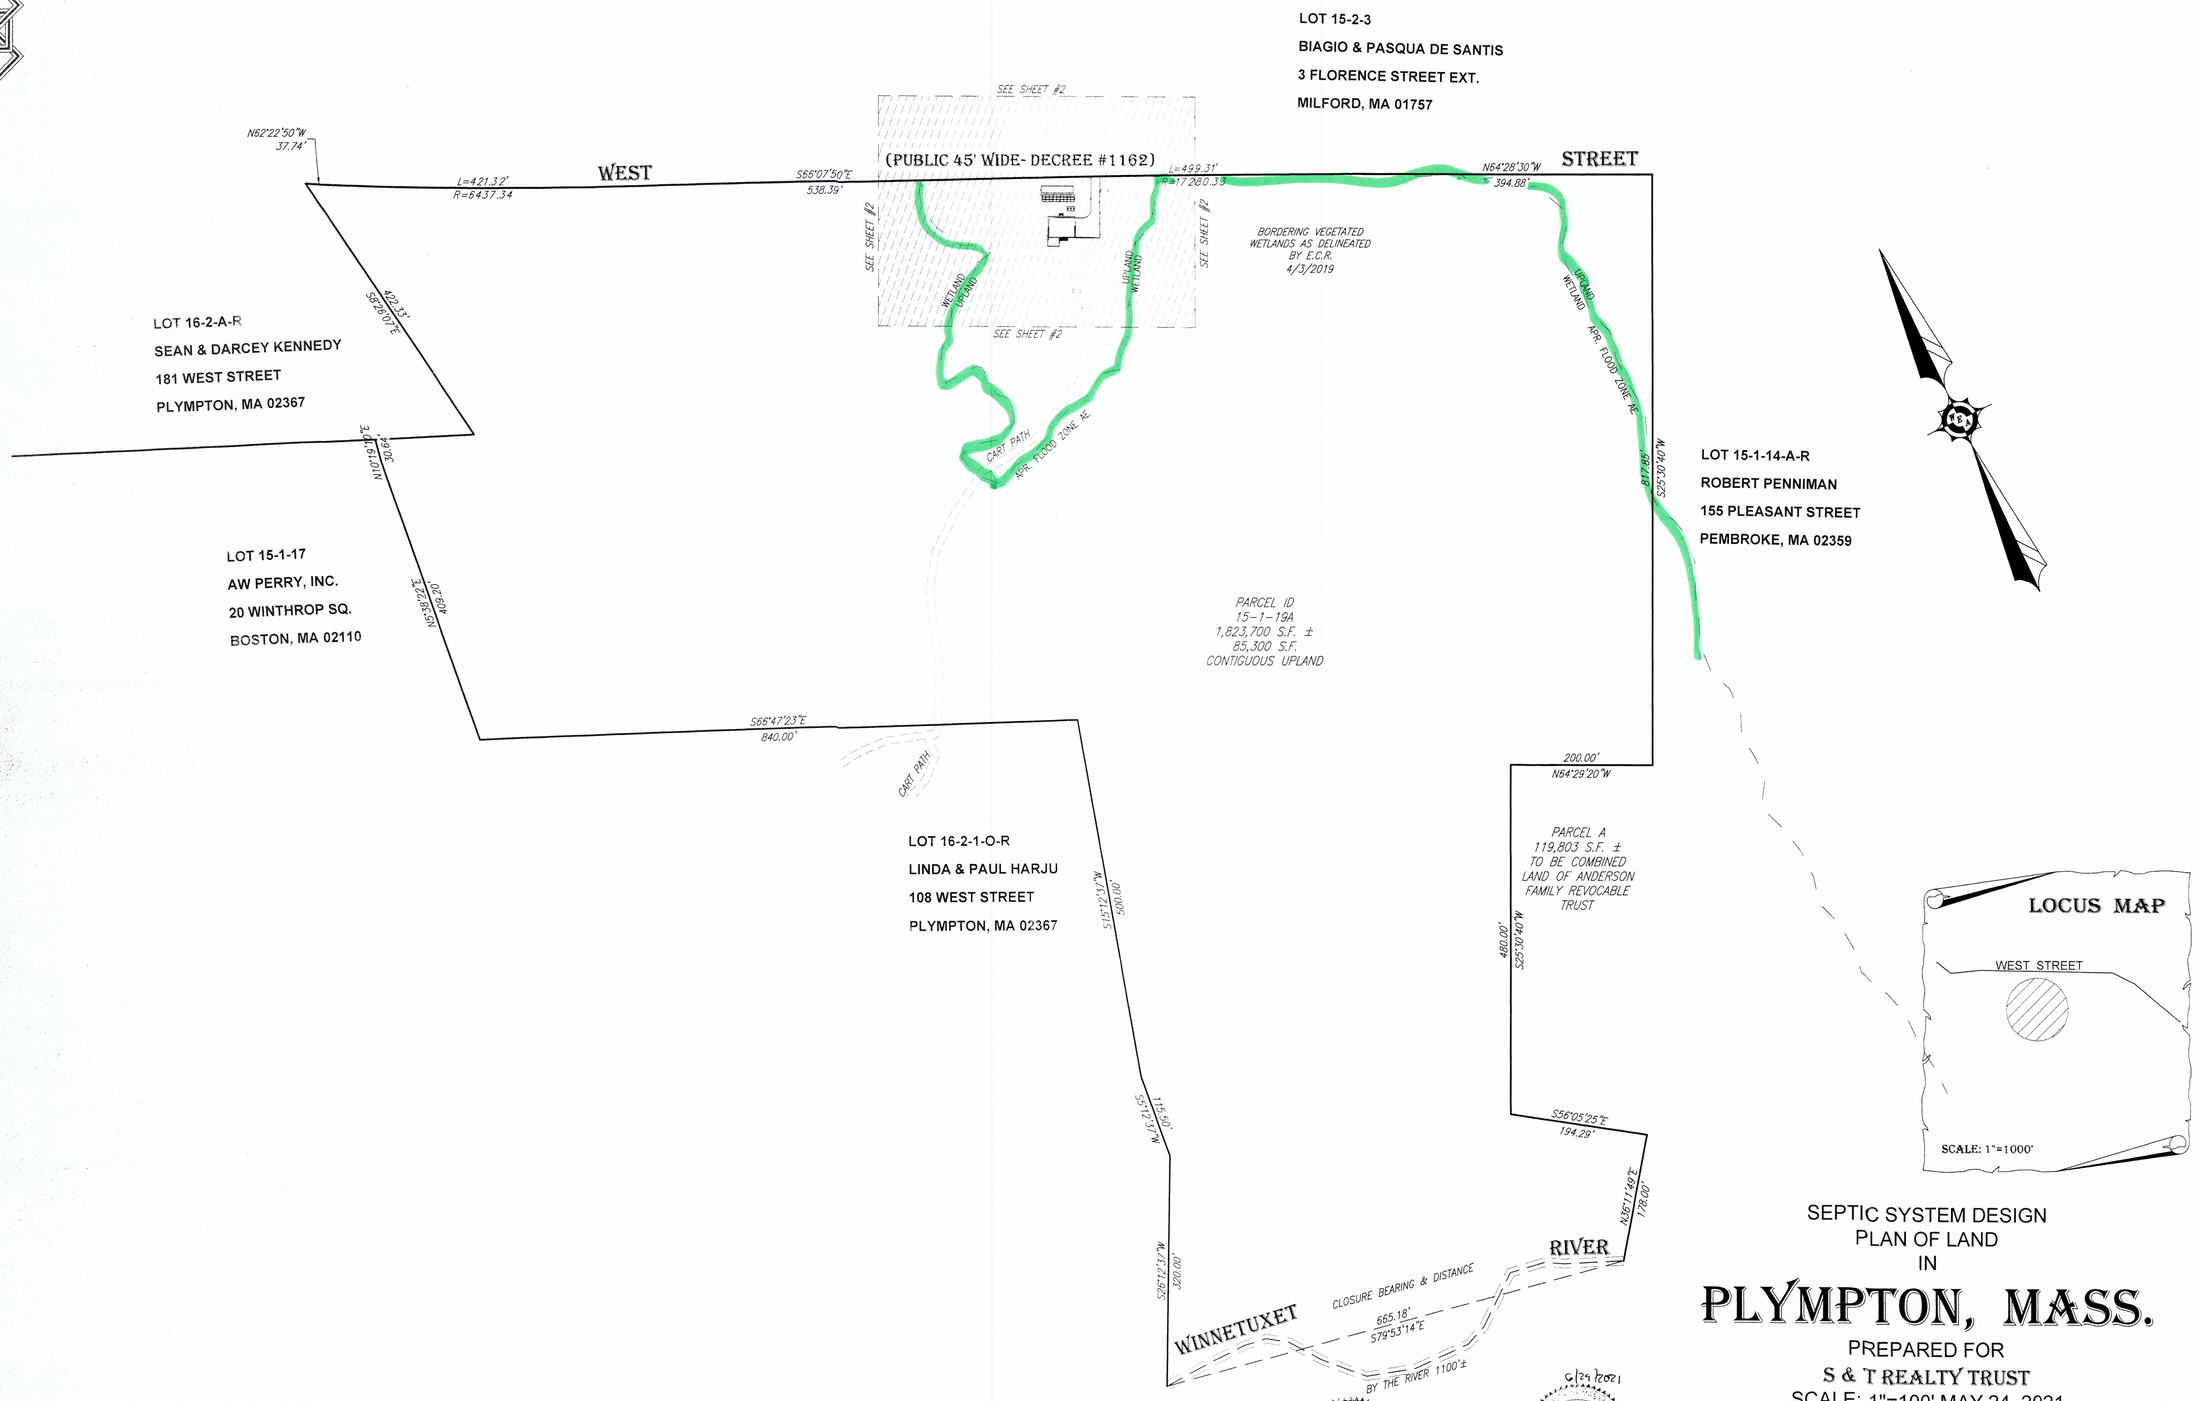

SEPTIC SYSTEM DESIGN
PLAN OF LAND
IN

PLYMPTON, MASS.

PREPARED FOR
S & T REALTY TRUST
SCALE: 1"=100' MAY 24, 2021

WEBBY ENGINEERING ASSOCIATES, INC.
ENGINEERS & LAND SURVEYORS
180 COUNTY ROAD - PLYMPTON, MA.
02367 TEL. 1-781-585-1164

SHEET #1 OF 2 SHEETS W-5846